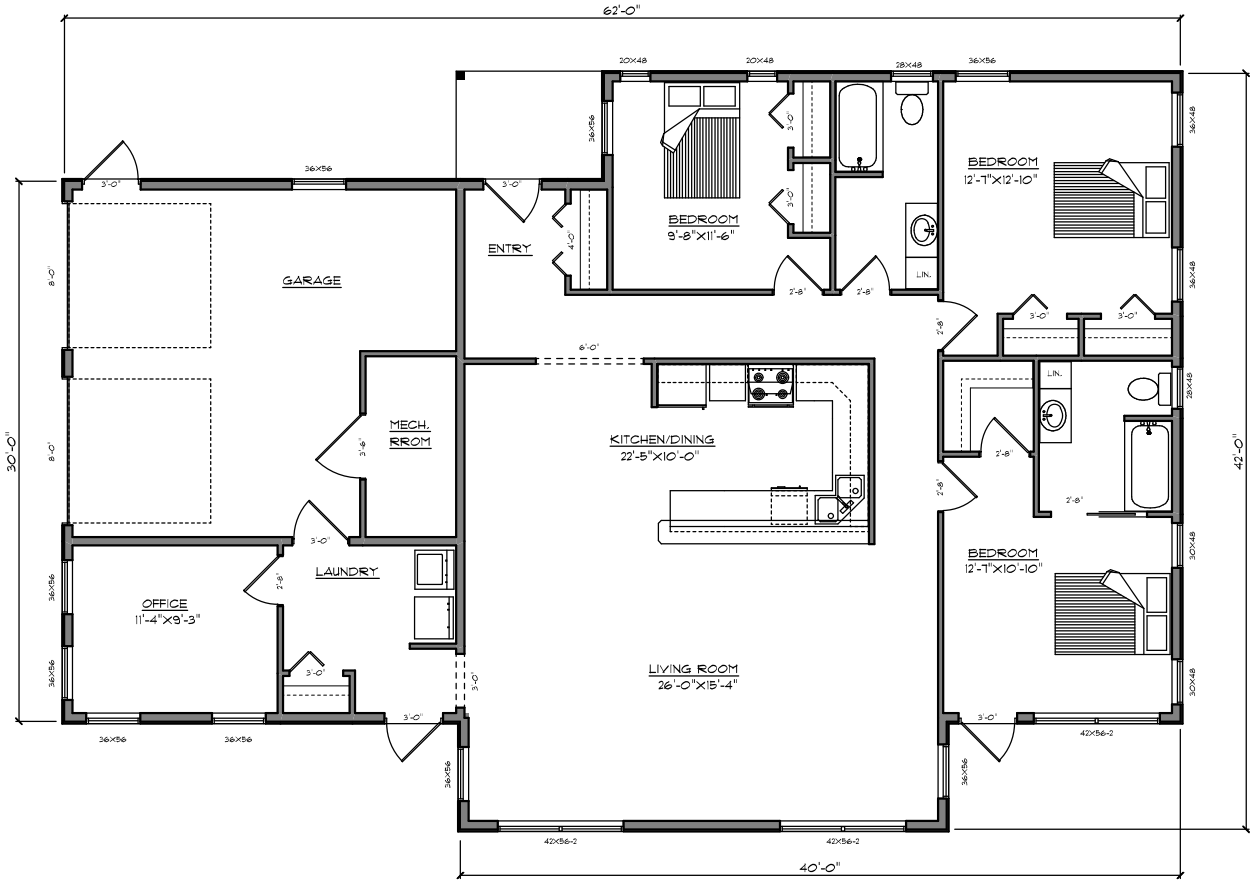

David Bateman

CUSTOM DESIGNING

68 North Provost Street P.O. Box 291 New Glasgow, N.S.
B2H 5E3 Bus. 902-752-7665 Fax. 902-752-5277
custom.designing@ns.aliantzinc.ca

DAVID CAMPBELL

KEIVER 2

FLOOR PLAN

DATE:	SCALE:	DRAWN BY:
AUG. 26, 08	3/32"=1'-0"	

JOB NO:	DWG. NO:	1/1